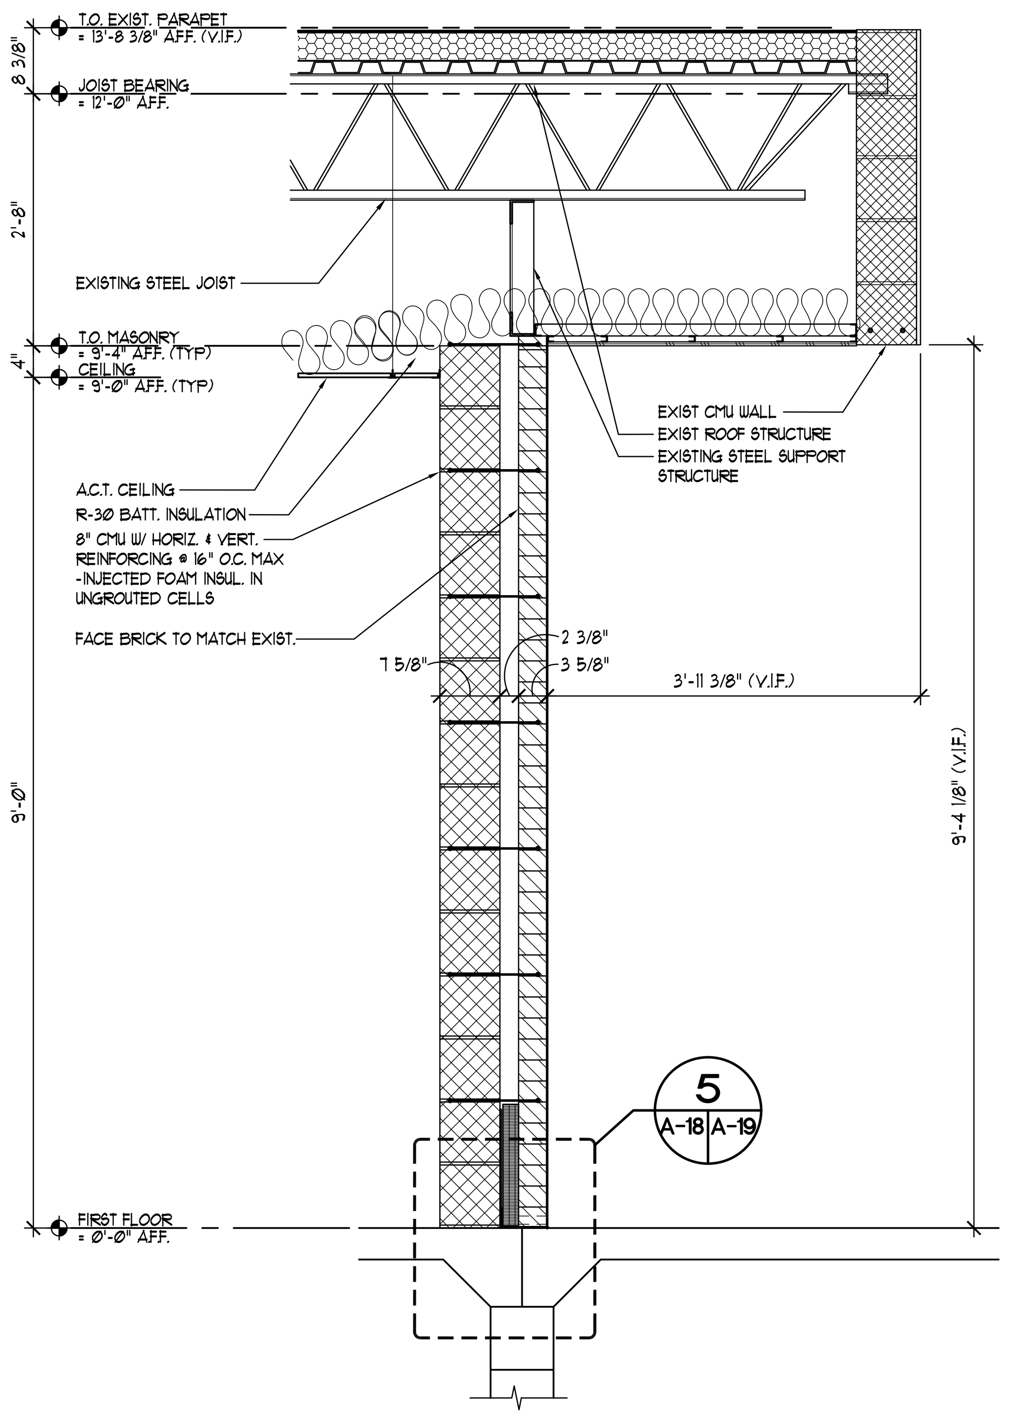

5 WALL SECTION
A-18
A-5G
A-5W
SCALE: 3/4" = 1'-0"

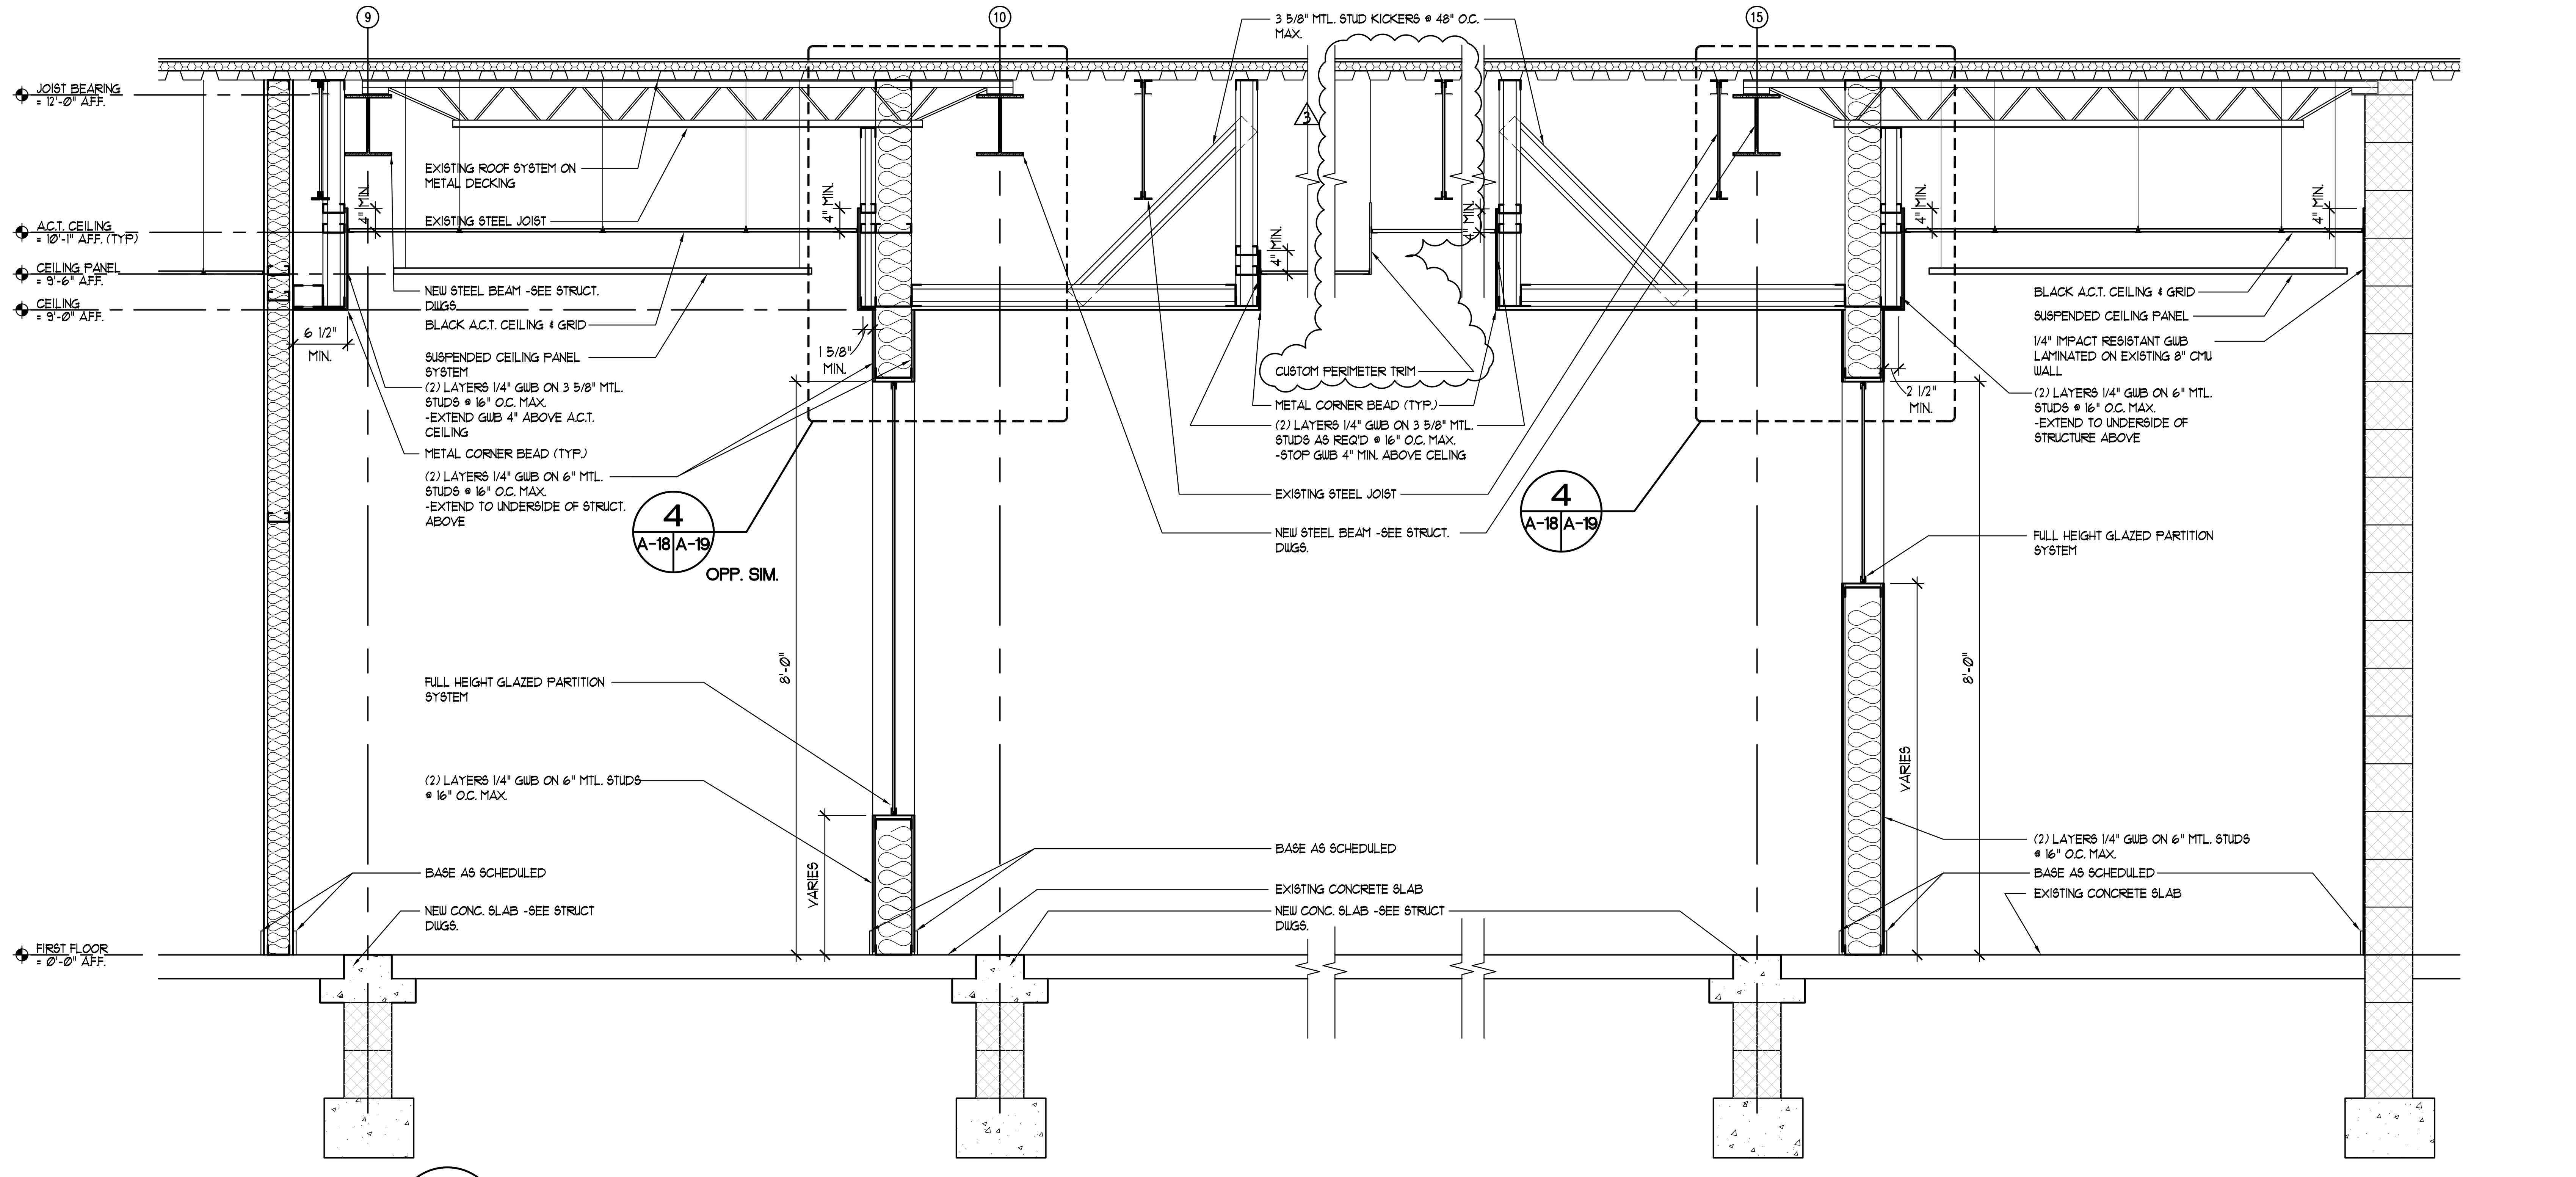

4 PARTIAL BUILDING SECTION
A-18
A-3G
A-3W
SCALE: 3/4" = 1'-0"

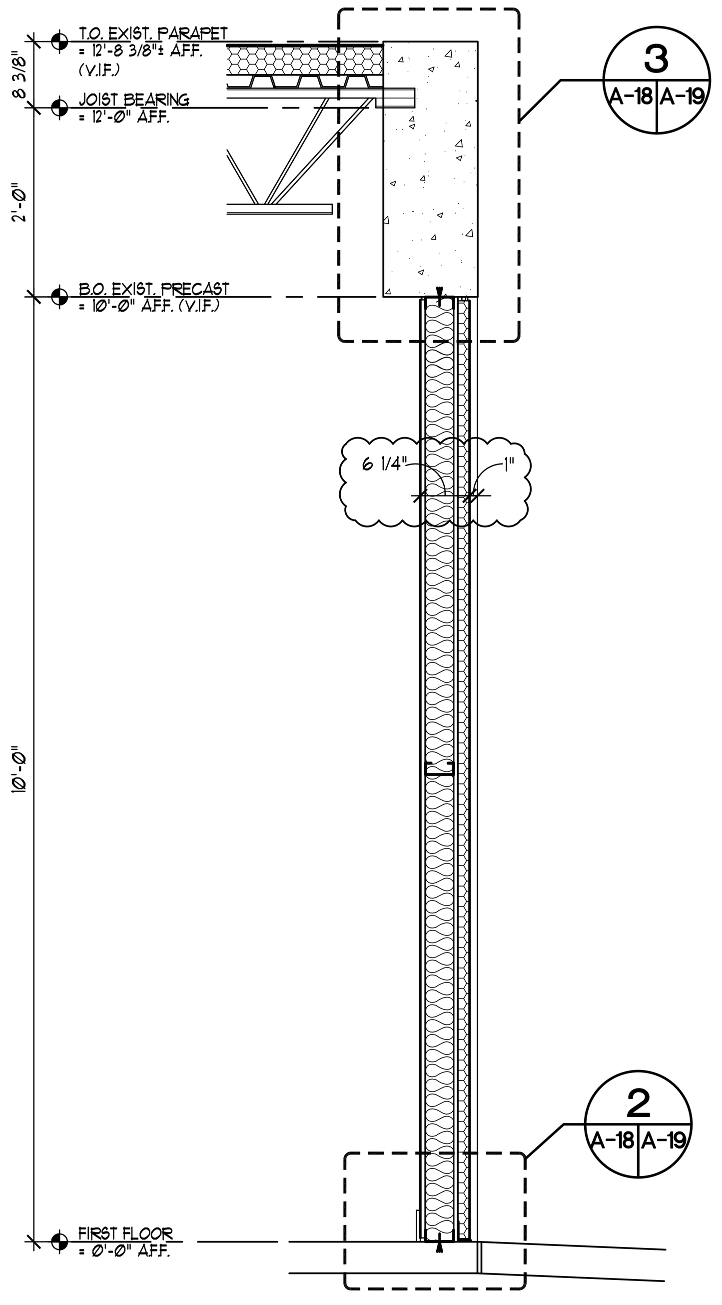

3 WALL SECTION
A-18
A-3G
A-3W
SCALE: 3/4" = 1'-0"

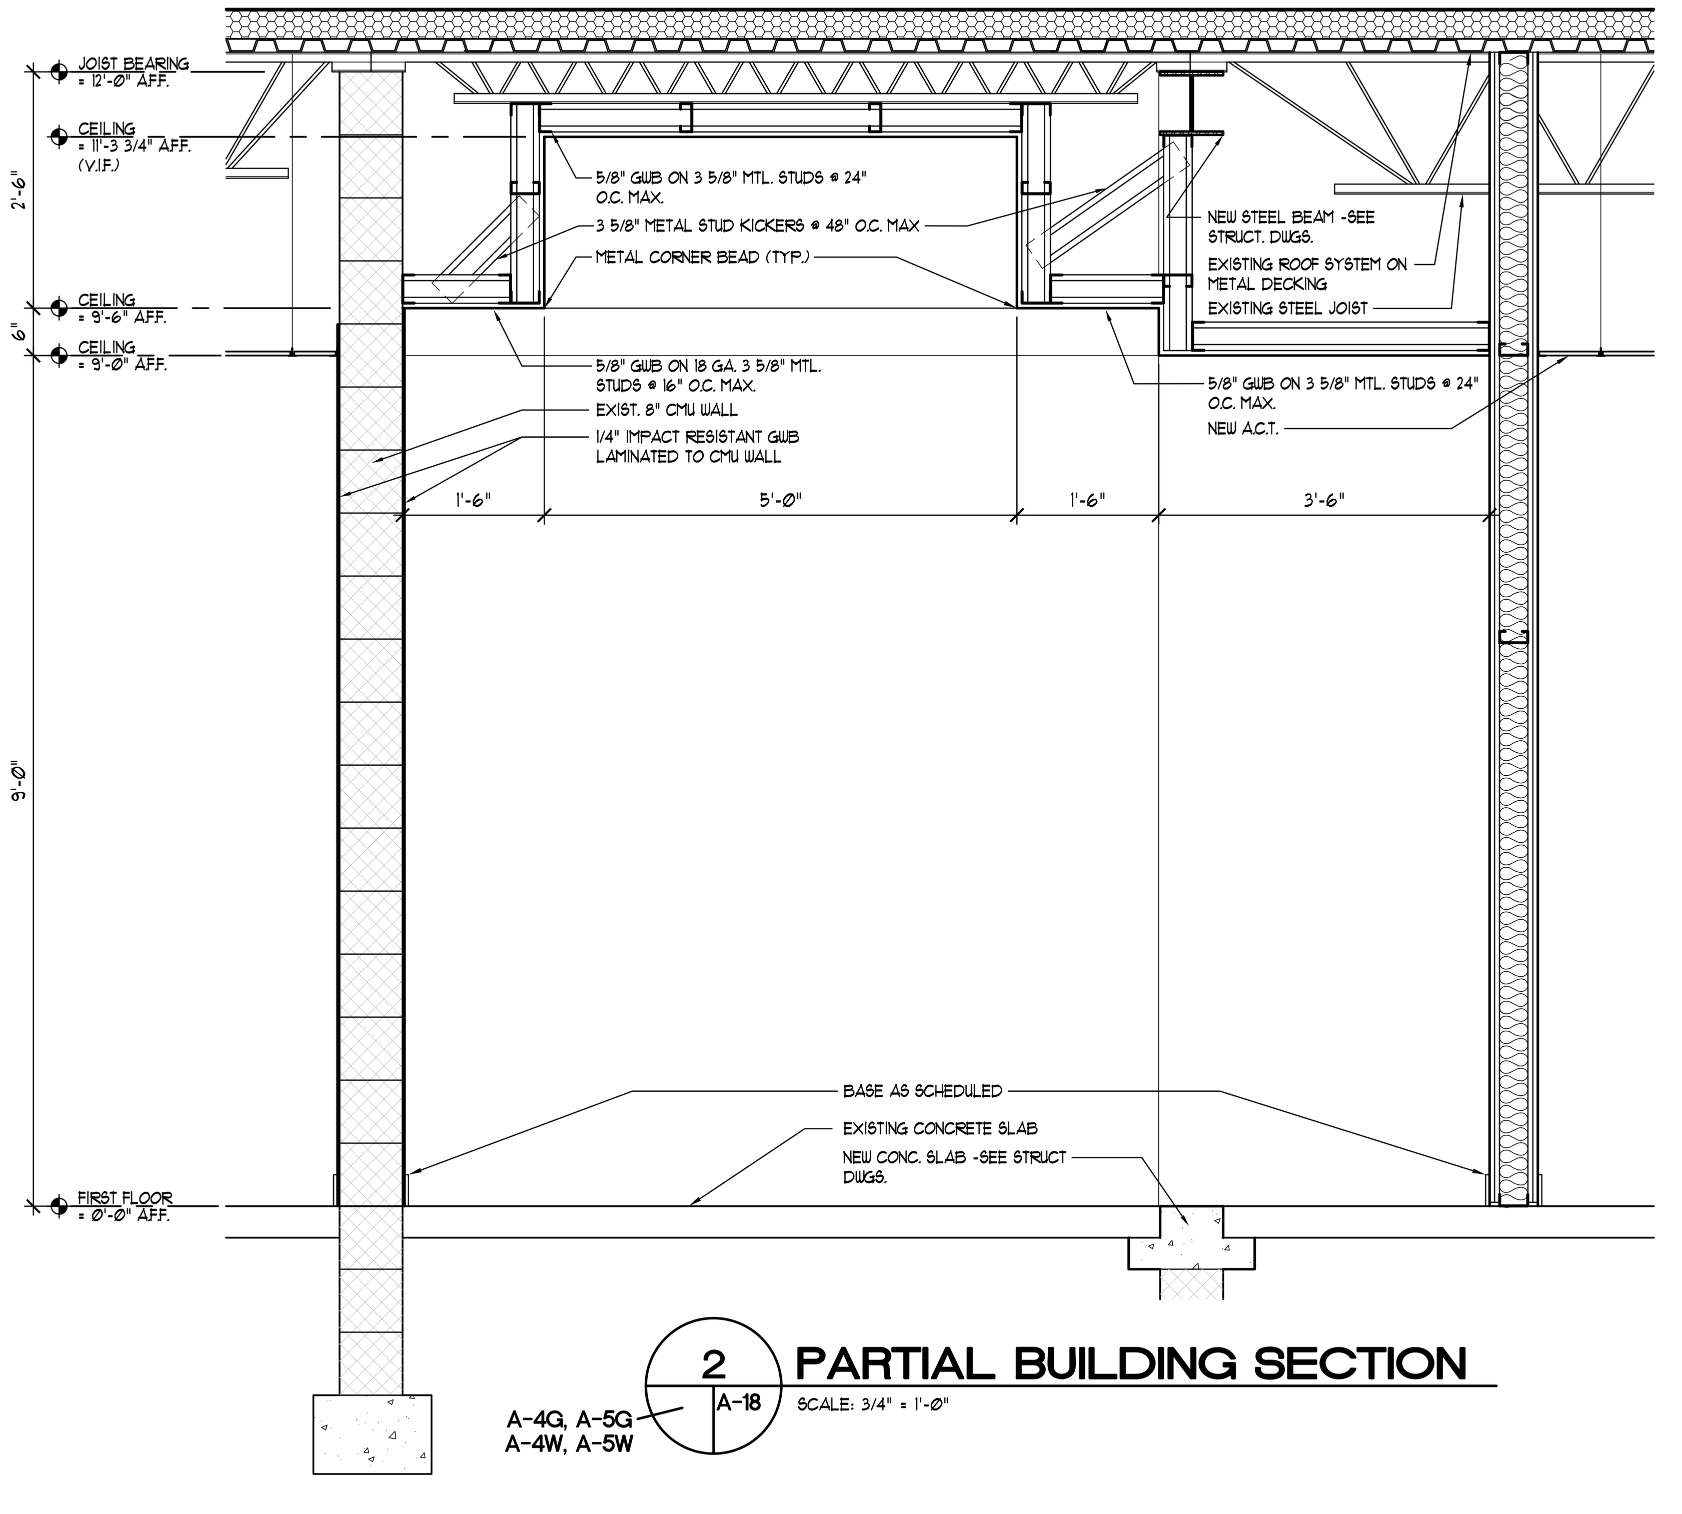

2 PARTIAL BUILDING SECTION
A-18
A-4G, A-5G
A-4W, A-5W
SCALE: 3/4" = 1'-0"

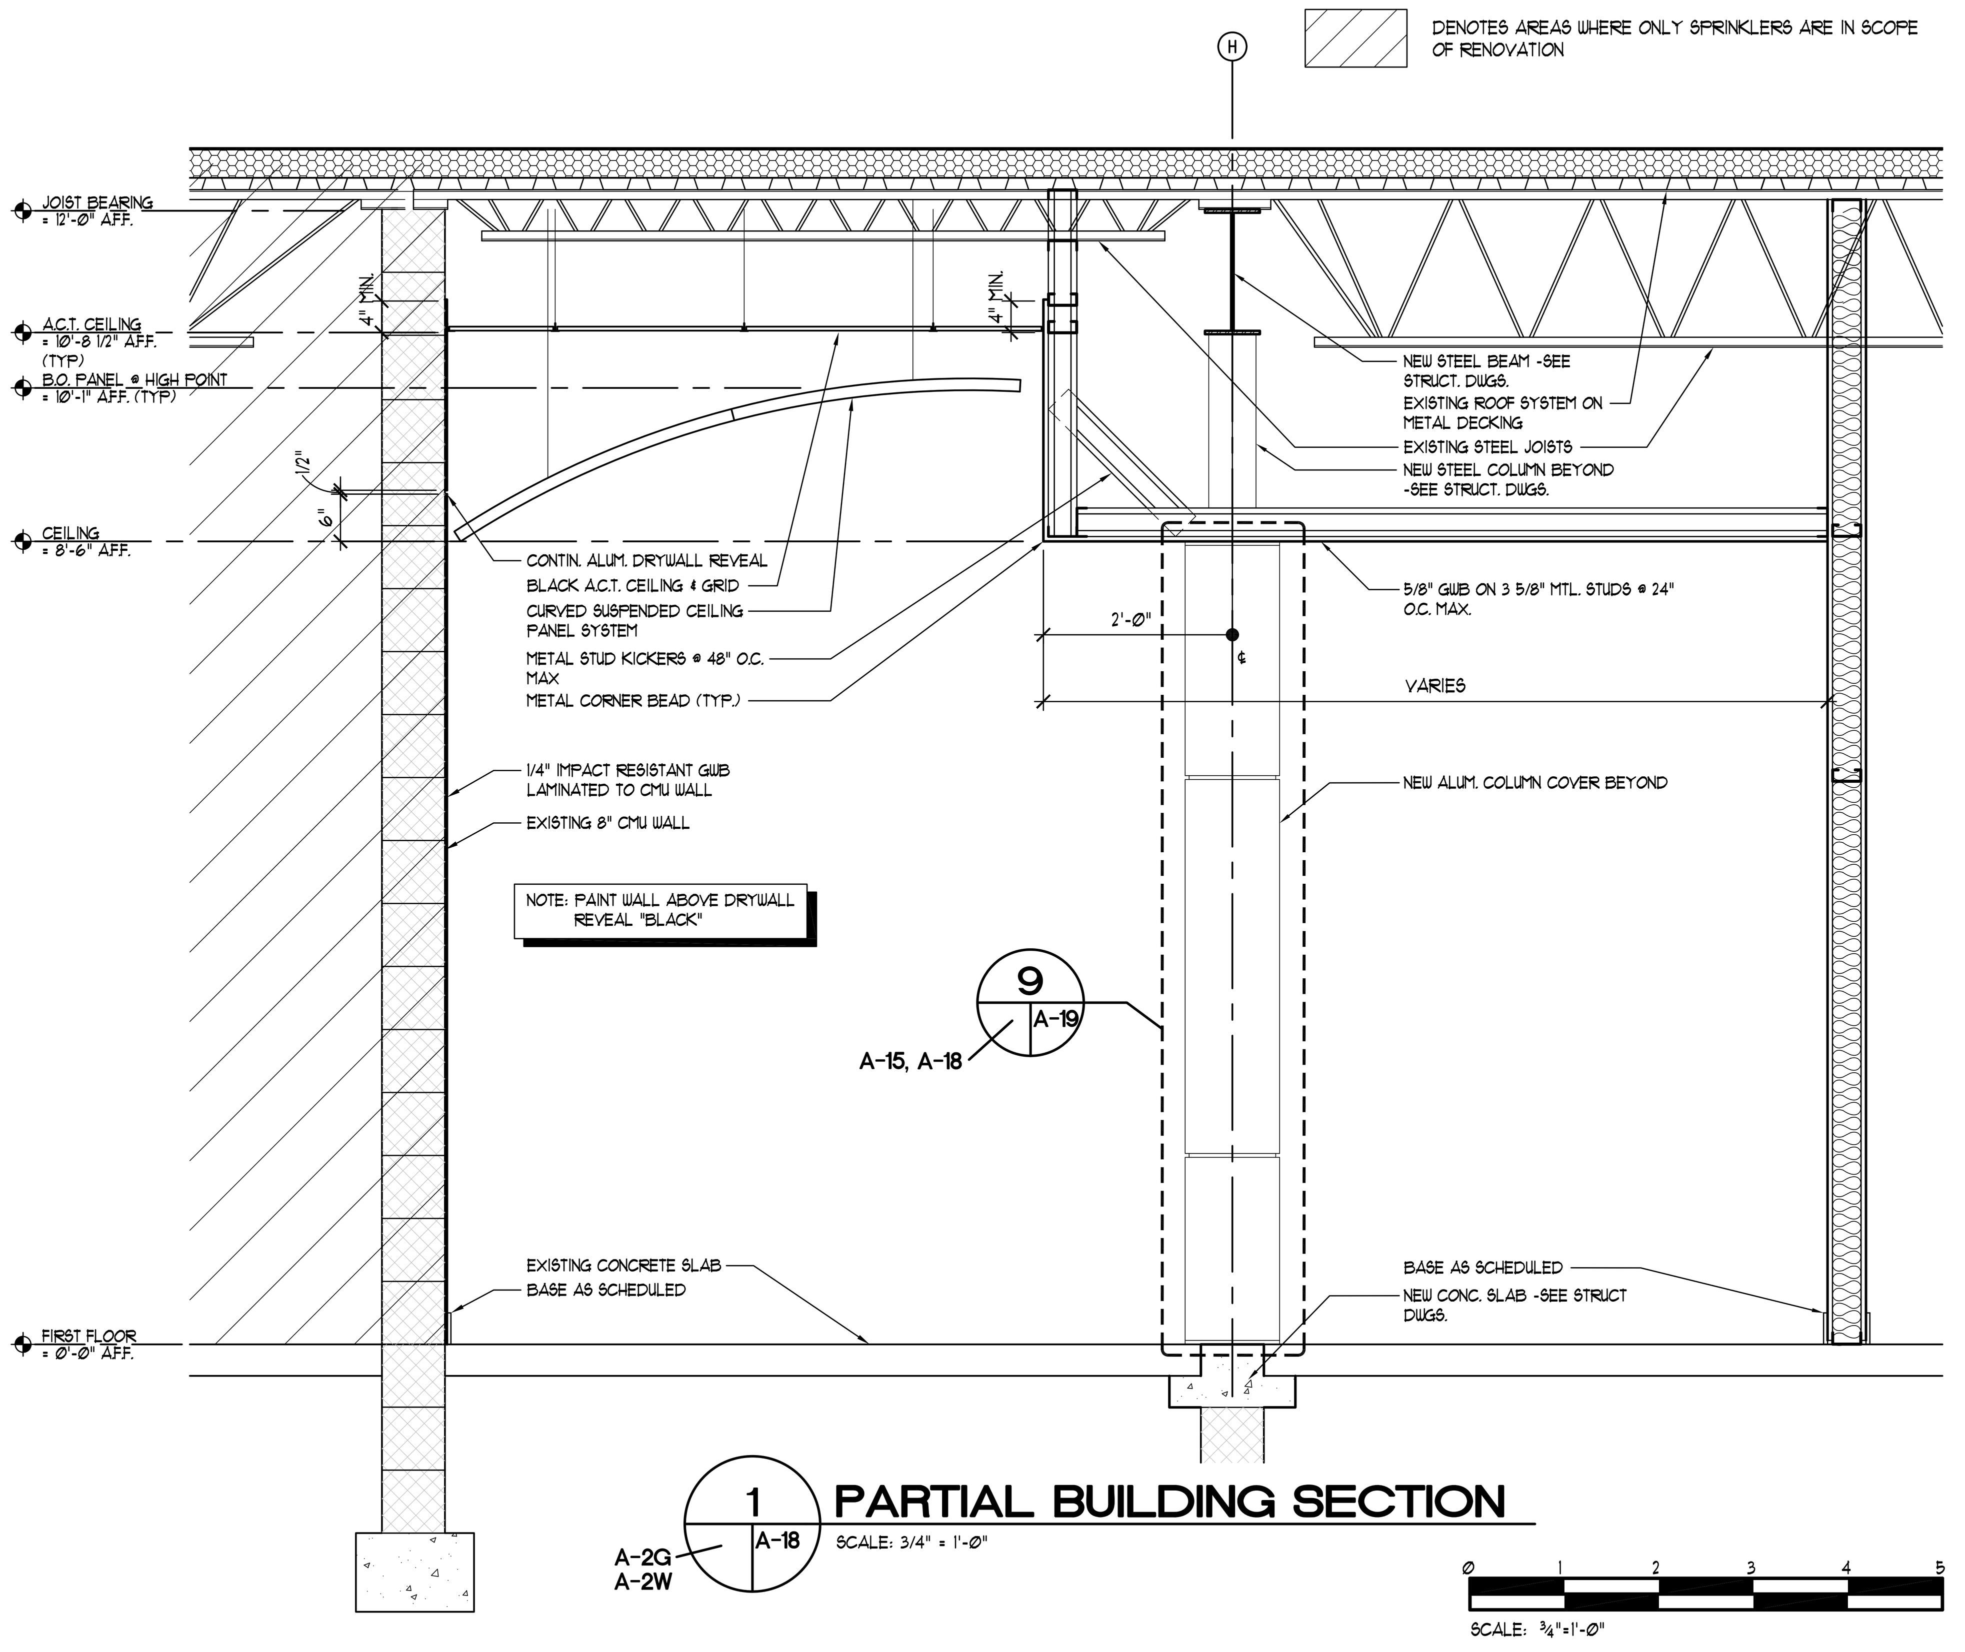

1 PARTIAL BUILDING SECTION
A-18
A-2G
A-2W
SCALE: 3/4" = 1'-0"

nbj ARCHITECTURE
A Professional Limited Company
GROVE PARK SQUARE
11537-B NUCKOLS ROAD
Glen Allen, Virginia 23059
☎(804) 273-9811 fax: (804) 273-9843

RAPPAHANNOCK COMMUNITY COLLEGE
CAMPUS RENOVATIONS
WARSAW + GLENNS, VIRGINIA
PC: 260-17712

PARITIAL BUILDING + WALL SECTIONS

Date: JANUARY 13, 2010

REVISIONS	
NO.	DATE
1	FEBRUARY 09, 2010
2	REV. WORK 3/3/2010
3	REV. WORK 4/21/2010

COMMONWEALTH OF VIRGINIA
STEPHEN FLOYD CYBULSKI
Lic.NO.013047
ARCHITECT

Sheet
A-18

File Number
RCC-A18-WSECTION